


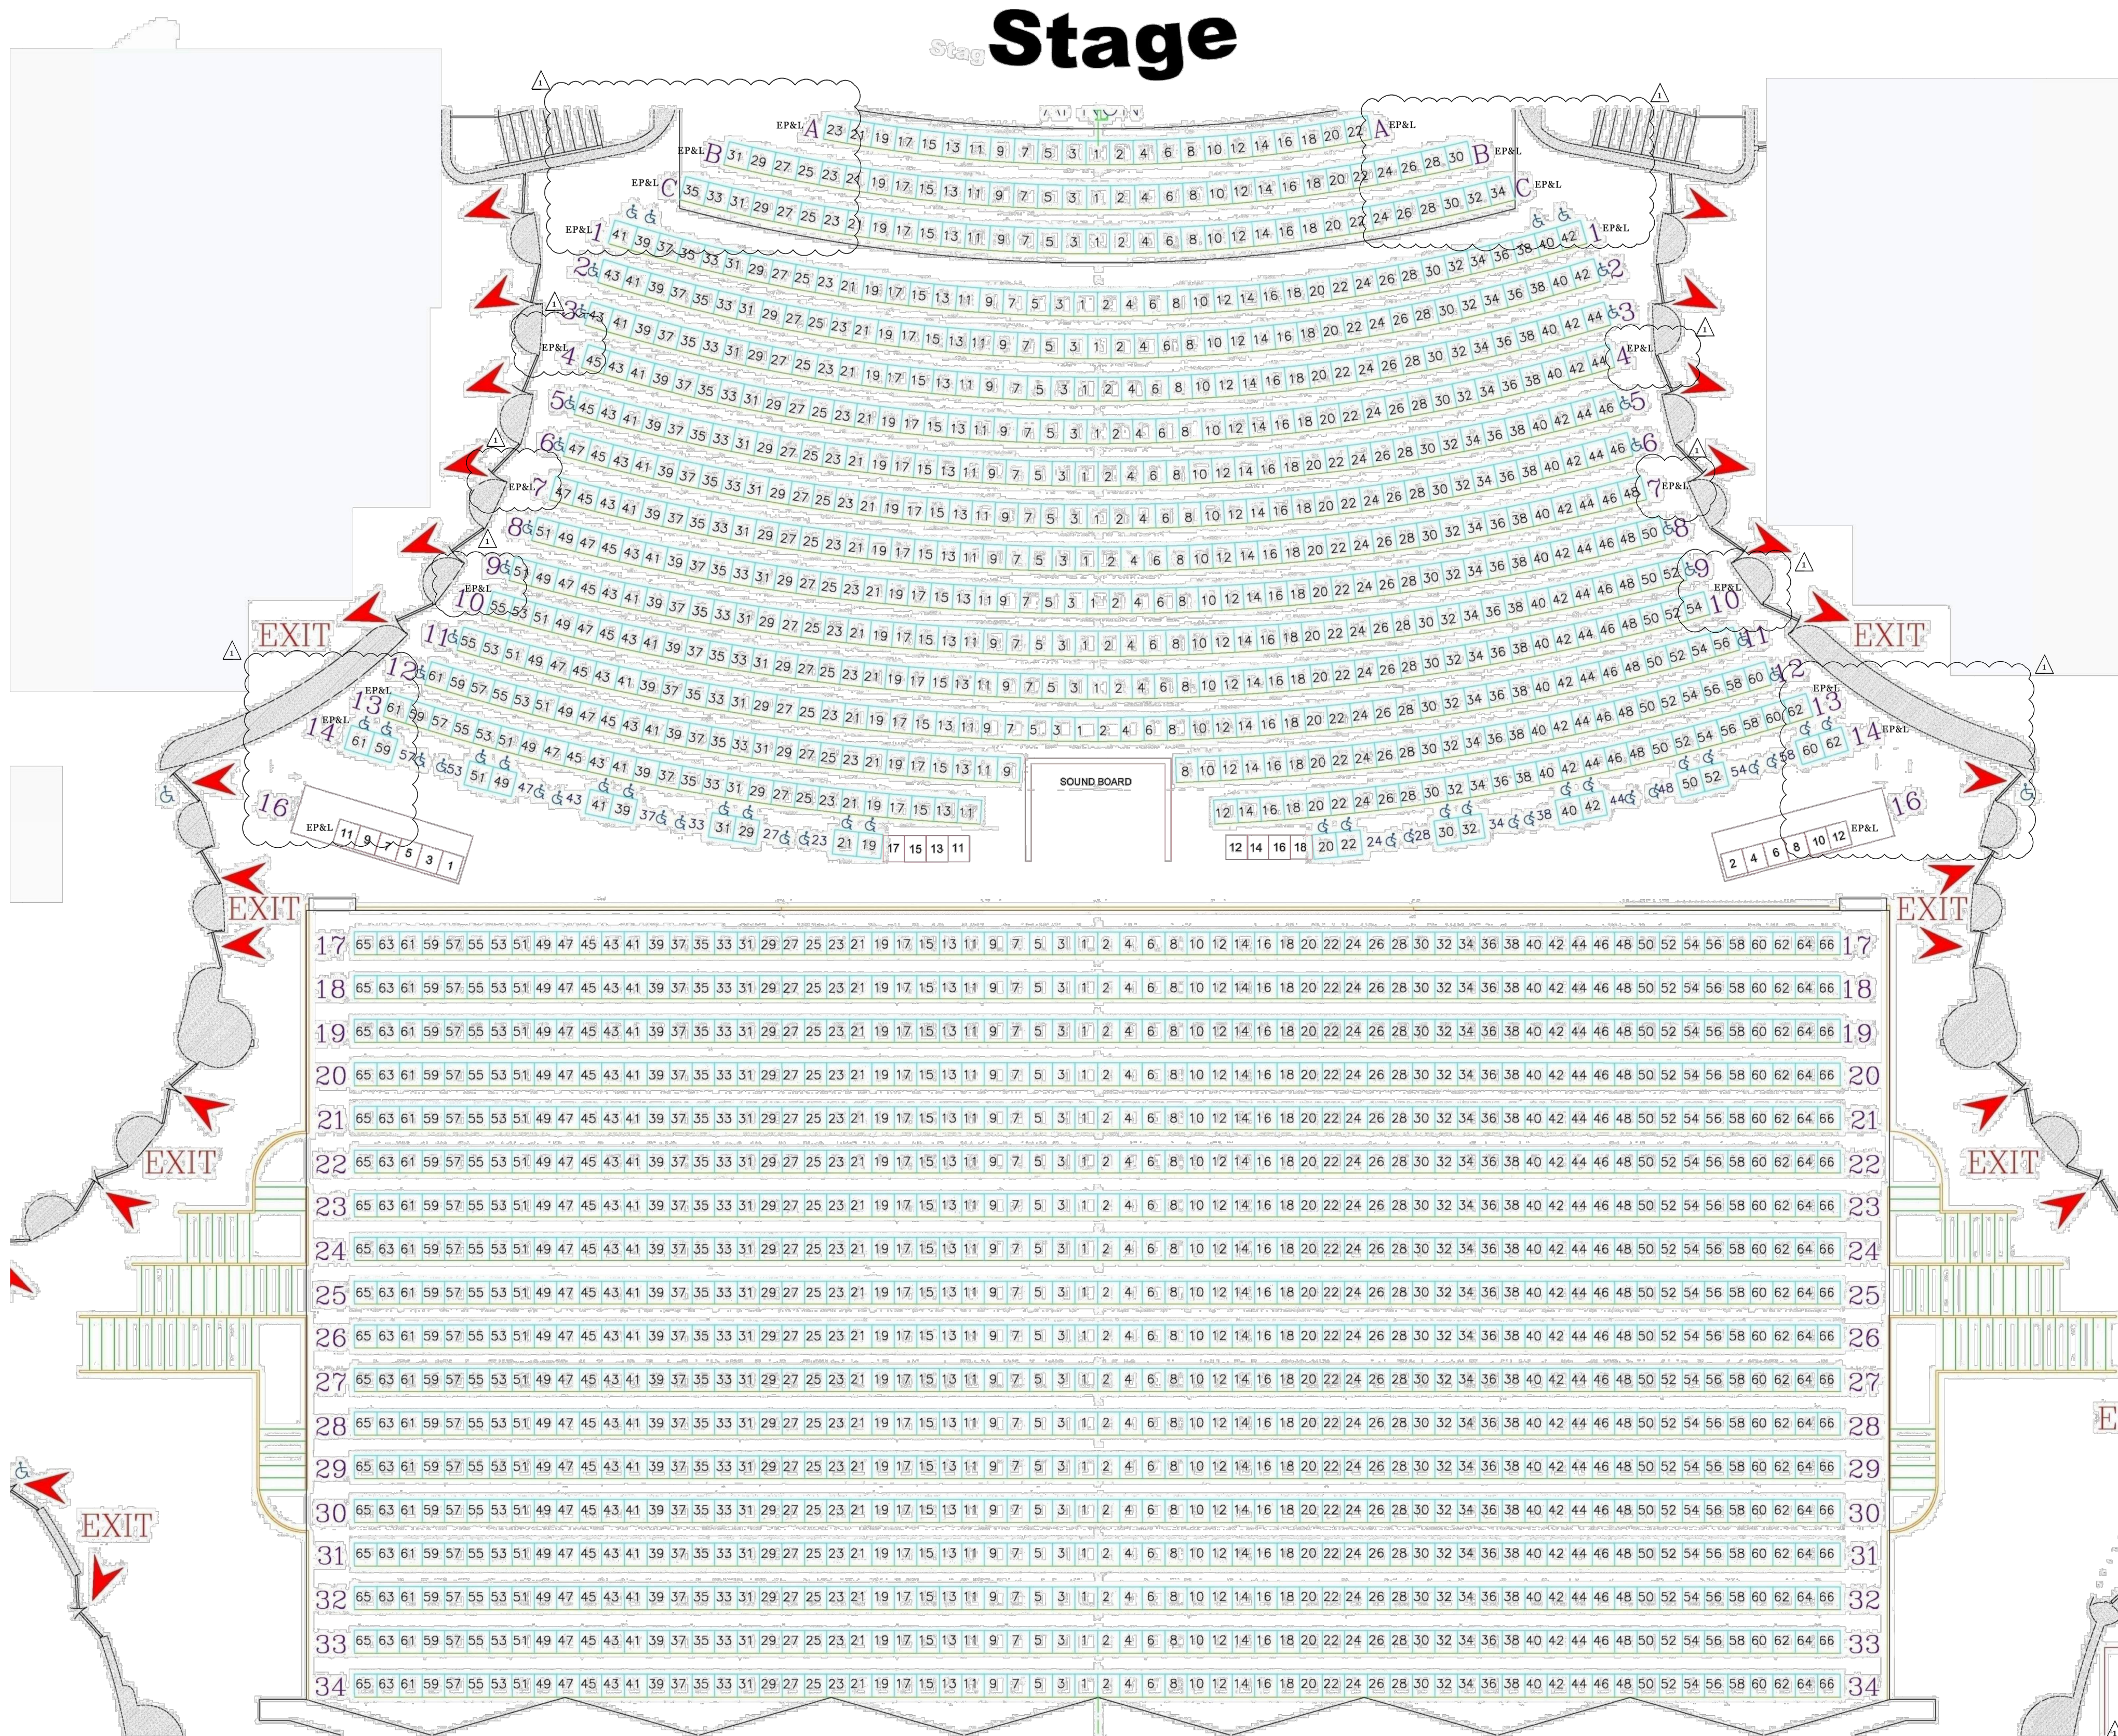

KEY

EP&L - END PANEL AND AISLE LIGHT - REPLACE UPHOLSTERED END PANEL WITH HARDWOOD AND REMOVE THEN REINSTALL AISLE LIGHT

SEATING REUPHOLSTERED GENERAL NOTES

1. ALL SEATS TO BE REUPHOLSTERED, NEW WOOD ARM RESTS, NEW WOOD END PANELS, NEW CUP HOLDERS, CLEANING, INSTALLED. SEE SPEC SECTION 126100.

2. TWO PHASES ORCHESTRA SEATS FIRST AND SEATS ON RETRACTABLE PLATFORMS SECOND

3. THIS SHEET IS INTENDED TO PROVIDE FIXED THEATRE SEATING INFORMATION ONLY. REFERENCE OTHER ARCHITECTURAL AND ENGINEERING DOCUMENTS FOR RELATED AREAS.

SEATING COUNT TO BE REUPHOLSTERED

VMA THEATER:

- SEATS IN ORCHESTRA AREA (INCLUDES PIT)

- SEATS ON REAR RETRACTABLE PLATFORMS

- SPARE SEATS

- OTHER SEATS (WC FILL IN AND SPARES)

764

1188

33

100

TOTAL REUPHOLSTERED SEATS

2085

COUNTY OF MARIN

STAMP

CONSULTANTS

The Shalleck Collaborative Inc.

Planning and Design of Theatres Production Systems | AV

1555 Marin Luther King Jr. Way

Berkeley, CA 94709

415-956-4100

www.shalleck.com

APPROVAL STAMP

MILESTONE

DATE

CONSTRUCTION DOCUMENTS

01/30/2026

BULLETIN #1

02/17/2026

PROJECT NAME

SEATING REUPHOLSTERY

VETERANS MEMORIAL AUDITORIUM

10 AVENUE OF THE FLAGS

SAN RAFAEL, CA 94903

SHEET TITLE

SEATING PLAN

PROJECT NO.

DRAWN BY

CHECKED BY

SHEET

SR101